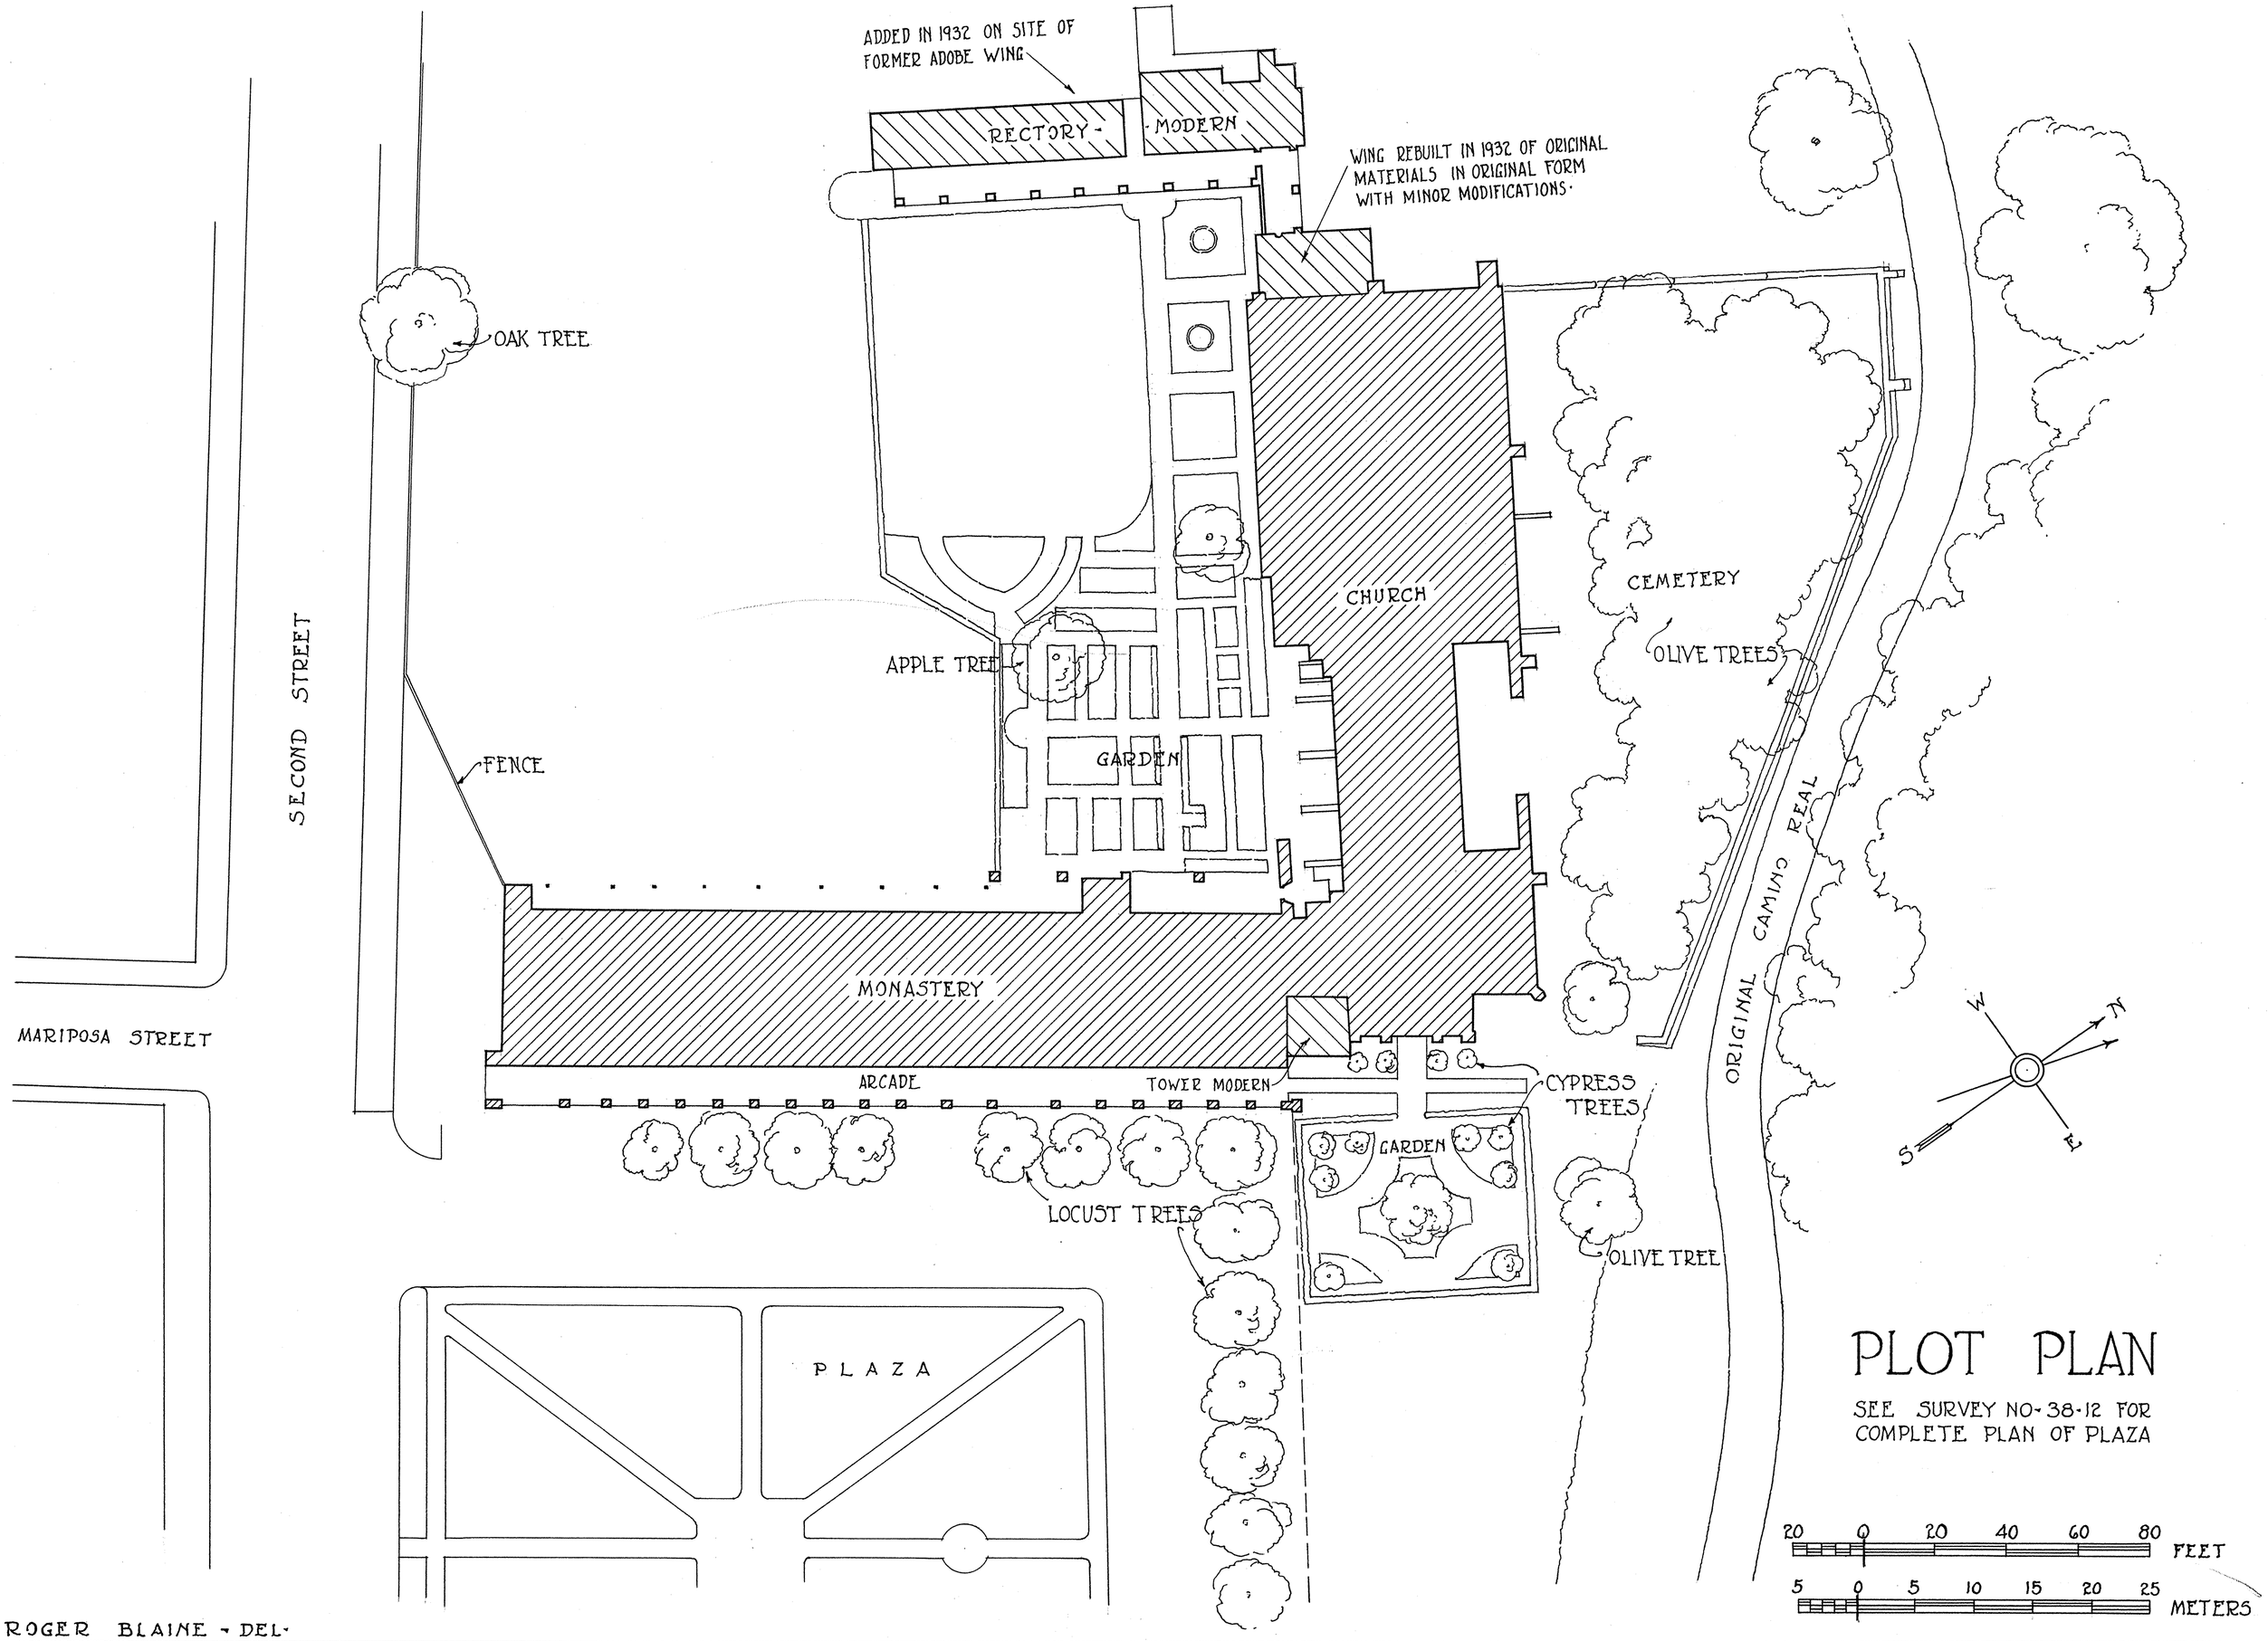

PLOT PLAN

SEE SURVEY NO-38-12 FOR COMPLETE PLAN OF PLAZA

ROGER BLAINE - DEL-

U.S. DEPARTMENT OF THE INTERIOR OFFICE OF NATIONAL PARKS, BUILDINGS, AND RESERVATIONS BRANCH OF PLANS AND DESIGN	NAME OF STRUCTURE MISSION SAN JUAN BAUTISTA SAN JUAN BAUTISTA, SAN BENITO CO., CALIFORNIA	SURVEY NO. 38-4	HISTORIC AMERICAN BUILDINGS SURVEY SHEET 1 OF 38 SHEETS	INDEX NO. CAL. 35-SAJUB 1-